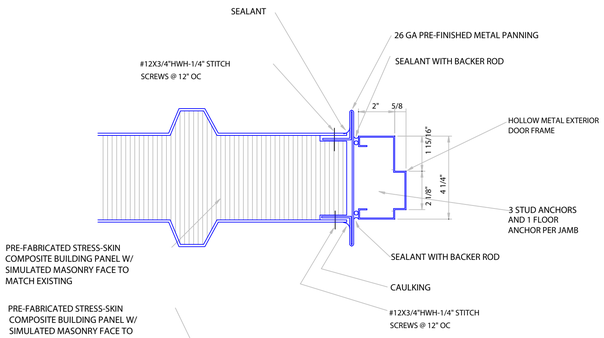

c EXTERIOR DOOR JAMB DETAIL
3" = 1'-0"

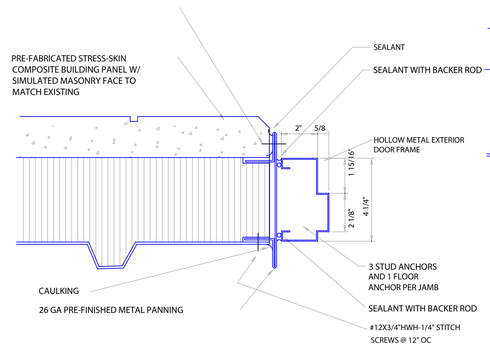

b EXTERIOR DOOR JAMB DETAIL
3" = 1'-0"

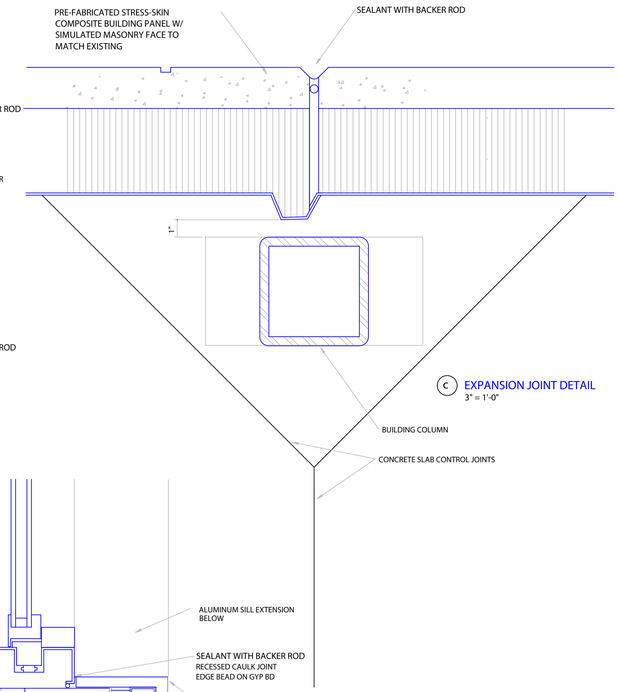

c EXPANSION JOINT DETAIL
3" = 1'-0"

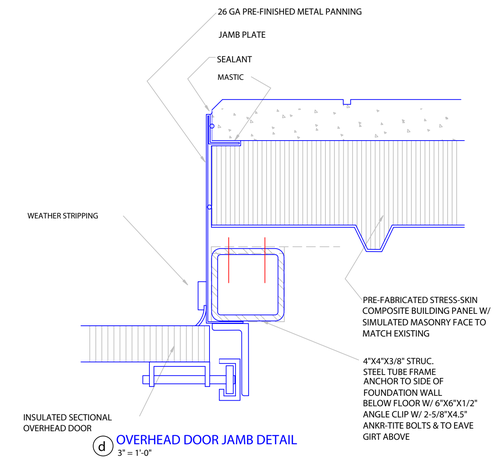

d OVERHEAD DOOR JAMB DETAIL
3" = 1'-0"

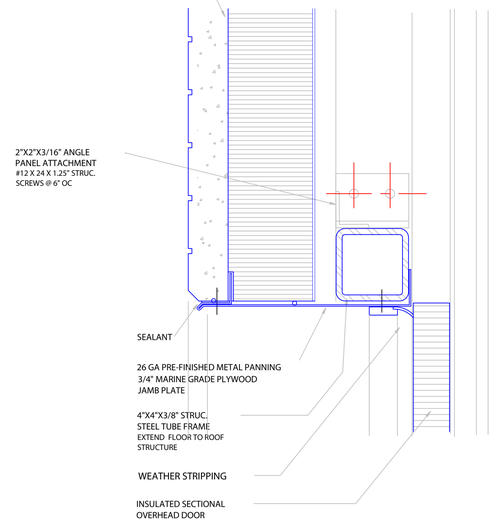

e OVERHEAD DOOR HEAD DETAIL
3" = 1'-0"

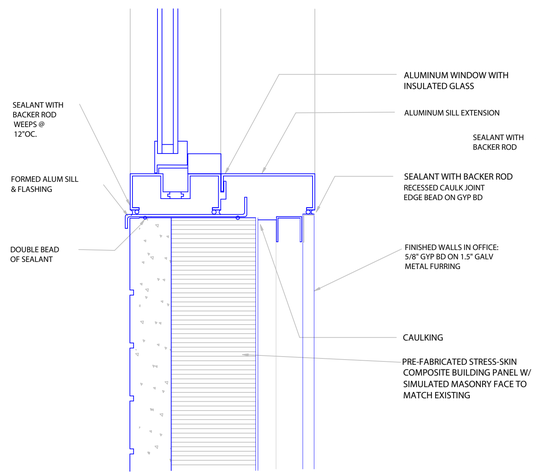

f WINDOW SILL DETAIL
3" = 1'-0"

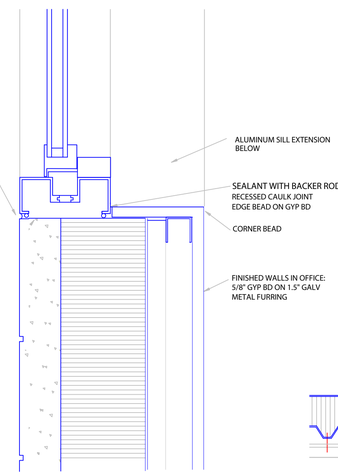

WINDOW JAMB DETAIL
3" = 1'-0"
(WINDOW HEAD SIMILAR)

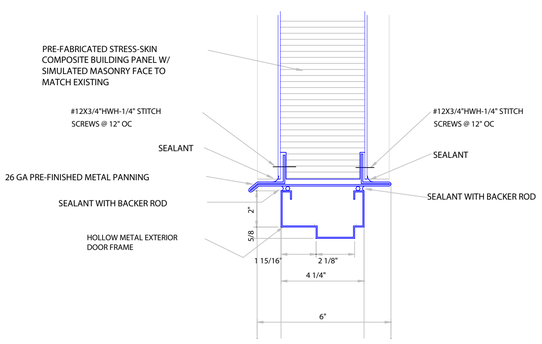

EXTERIOR DOOR HEAD DETAIL
3" = 1'-0"

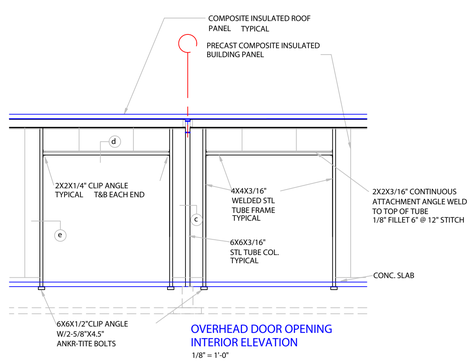

OVERHEAD DOOR OPENING
INTERIOR ELEVATION
1/8" = 1'-0"

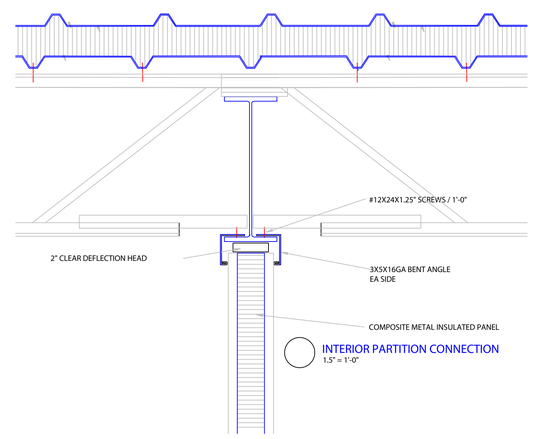

INTERIOR PARTITION CONNECTION
1.5" = 1'-0"

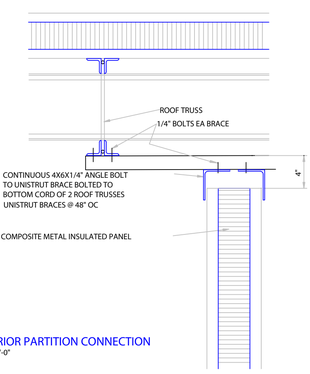

INTERIOR PARTITION CONNECTION
1.5" = 1'-0"

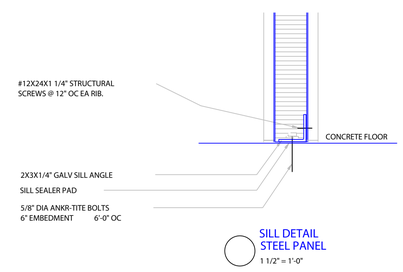

SILL DETAIL
STEEL PANEL
1 1/2" = 1'-0"

421 CALEDONIA STREET, BUILDING 2
LODI, CALIFORNIA 95240-0226
866-899-0224 Fax 815-899-0226

ThermalShell Technologies

DO NOT SCALE THIS DRAWING. USE WRITTEN DIMENSIONS ONLY.
REPORT ANY DISCREPANCIES TO THERMALSHELL TECHNOLOGIES, INC.
THIS DRAWING IS THE PROPERTY OF THERMALSHELL TECHNOLOGIES, INC.
TECHNOLOGIES, INC AND SHALL NOT BE DUPLICATED IN ANY MANNER,
WHOLE OR IN PART, OR TRANSMITTED TO ANY OTHER PARTIES WITHOUT
CONSENT FROM THERMALSHELL TECHNOLOGIES, INC.

DETAILS

DRAWN BY
CHECKED BY
ARCHITECT
DATE
PROJECT
DRAWING TITLE
SCALE 1" = 1'-0"
DATE
REVISED
REV.
DRAWN
SHEET NO.